OGUNQUIT Maine
Beautiful Place by the Sea

Agamenticus Road Improvements
Alternative 1
Full Depth Reconstruction with Sidewalk on South Side

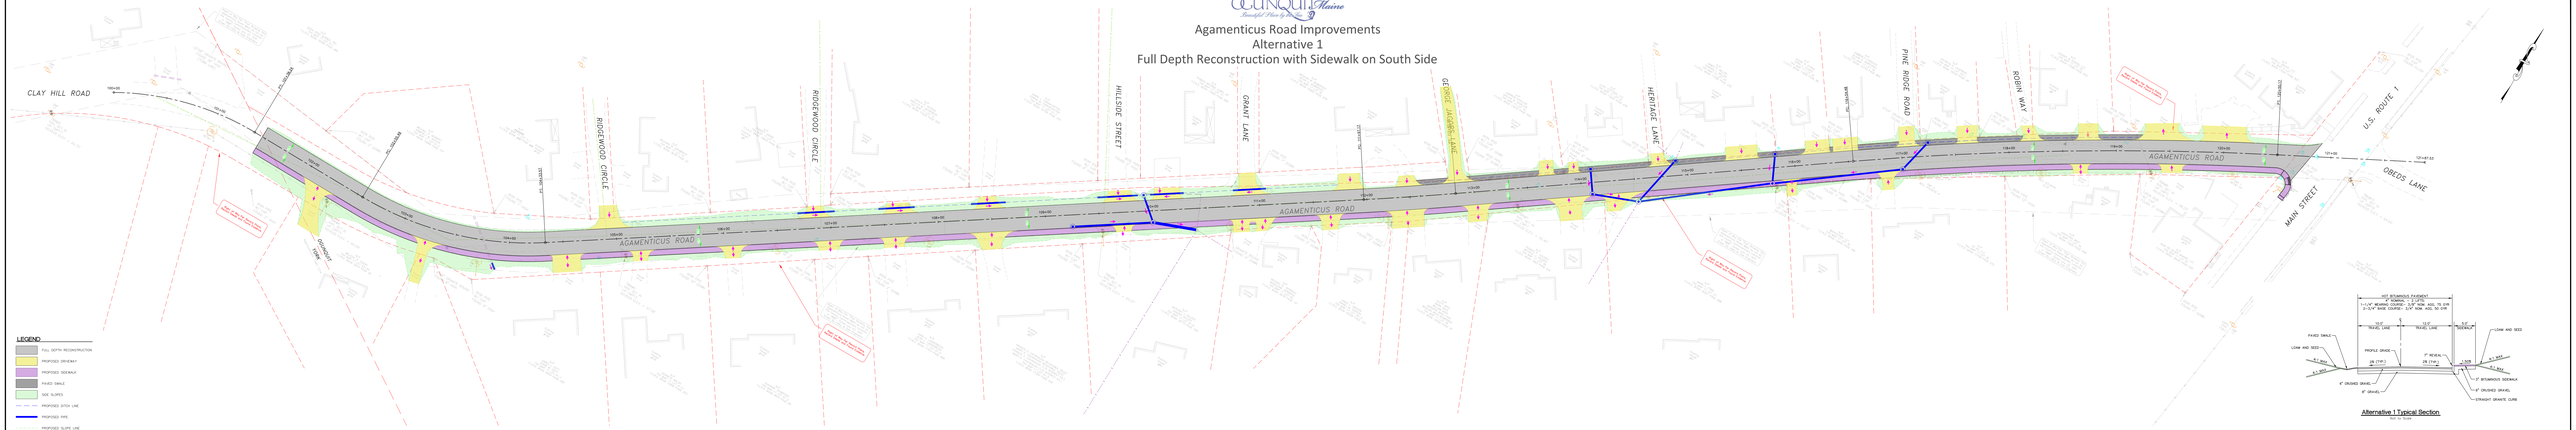

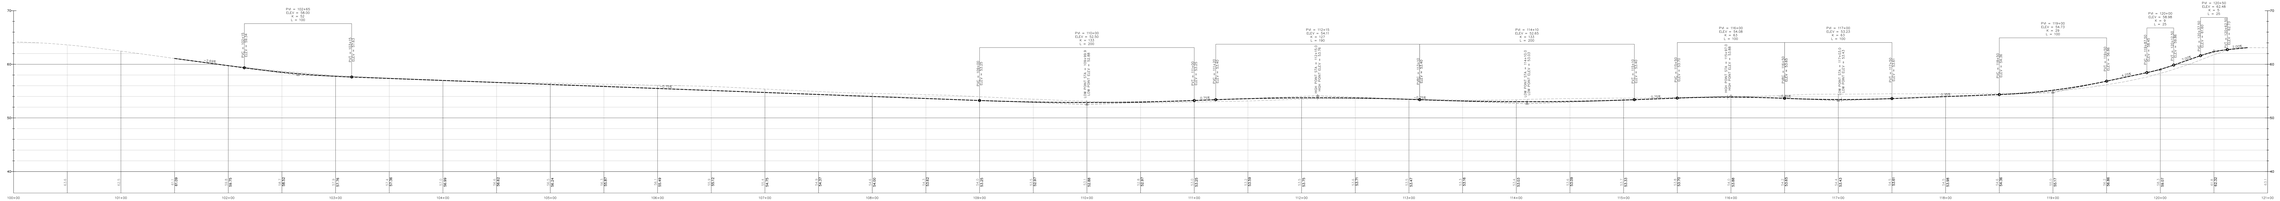

Alternative 1 Typical Section
Not to Scale