Building Footprints- Proposed Exterior

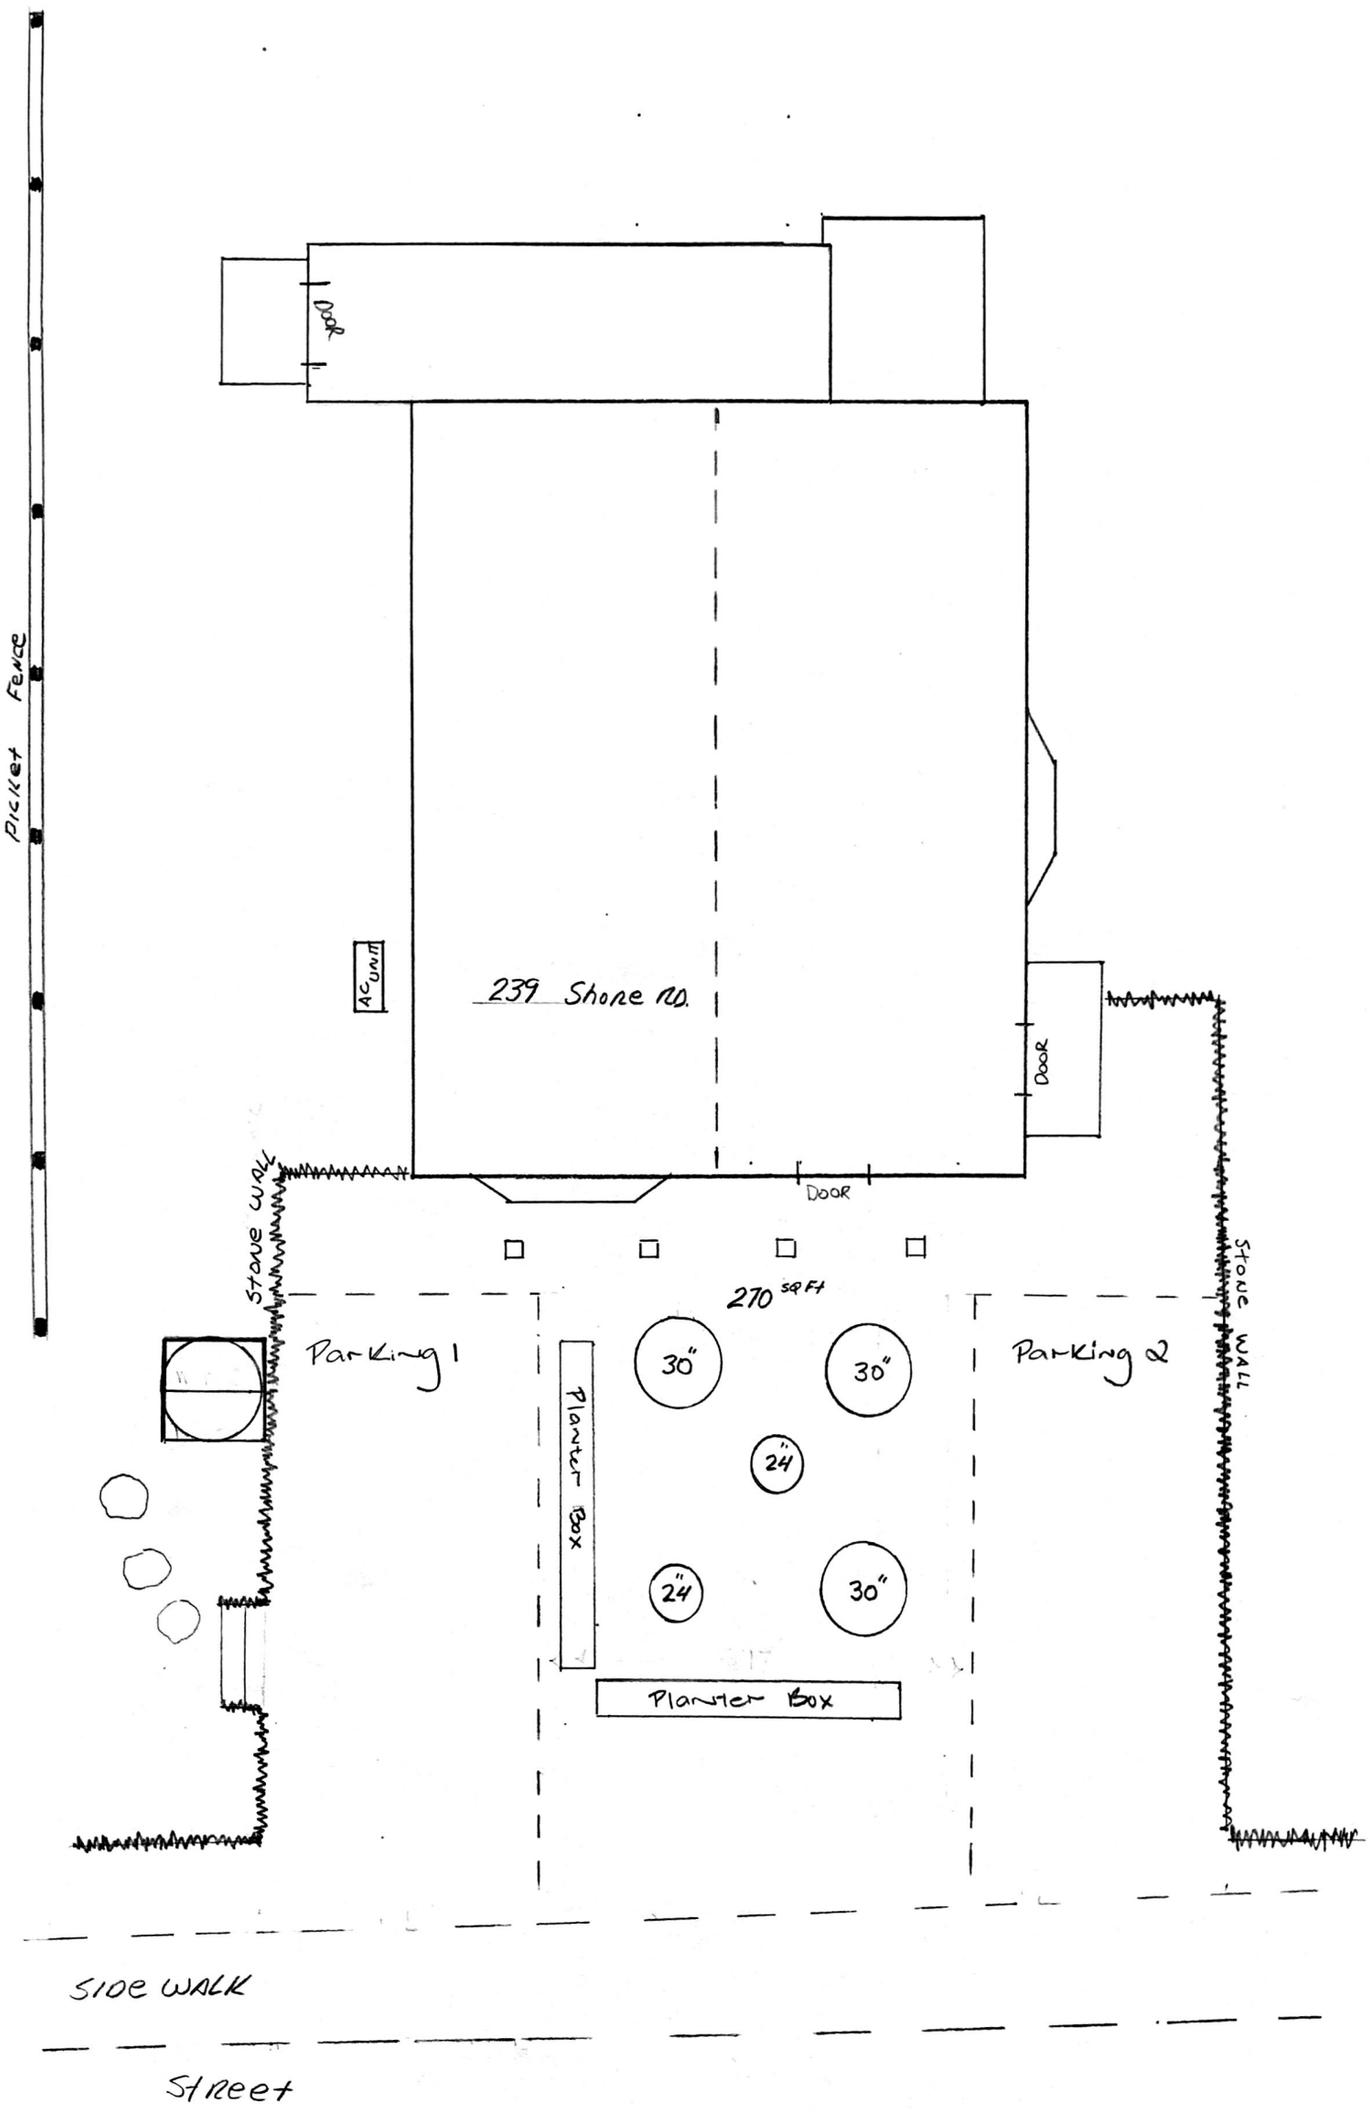

3/16" = 1'