Exterior Elevation Front

Exterior Elevation Back

Exterior Elevation Right

Exterior Elevation Left

THESE DRAWINGS ARE THE PROPRIETARY WORK PRODUCT AND PROPERTY OF COASTAL GENERAL CONSTRUCTION, INC. DEVELOPED FOR THE EXCLUSIVE USE OF COASTAL GENERAL CONSTRUCTION, INC AND ITS AUTHORIZED AGENTS. USE OF THESE DRAWINGS AND CONCEPTS CONTAINED THEREIN WITHOUT THE WRITTEN PERMISSION OF COASTAL GENERAL CONSTRUCTION, INC. IS PROHIBITED AND MAY SUBJECT YOU TO A CLAIM FOR DAMAGES.

TO THE BEST OF MY KNOWLEDGE THESE PLANS ARE DRAWN TO COMPLY WITH THE OWNER'S SPECIFICATIONS. THE BUILDER SHALL VERIFY ALL DIMENSIONS ON THE ENCLOSED DRAWINGS. EVERY EFFORT HAS BEEN MADE IN THE PREPARATION OF THIS PLAN TO AVOID ERRORS. THE BUILDER AND OWNER SHOULD CHECK ALL DIMENSIONS AND OTHER DETAILS PRIOR TO CONSTRUCTION.

PROJECT NAME:
240 Benwick Rd Side Deck

DRAWN BY:

COASTAL
General Construction, Inc.
716 Main St.
Ogunquit ME 03907
207-646-9240

DATE:
1/10/2020

SCALE:
1/4"=1'-0"

Elevations

E-1

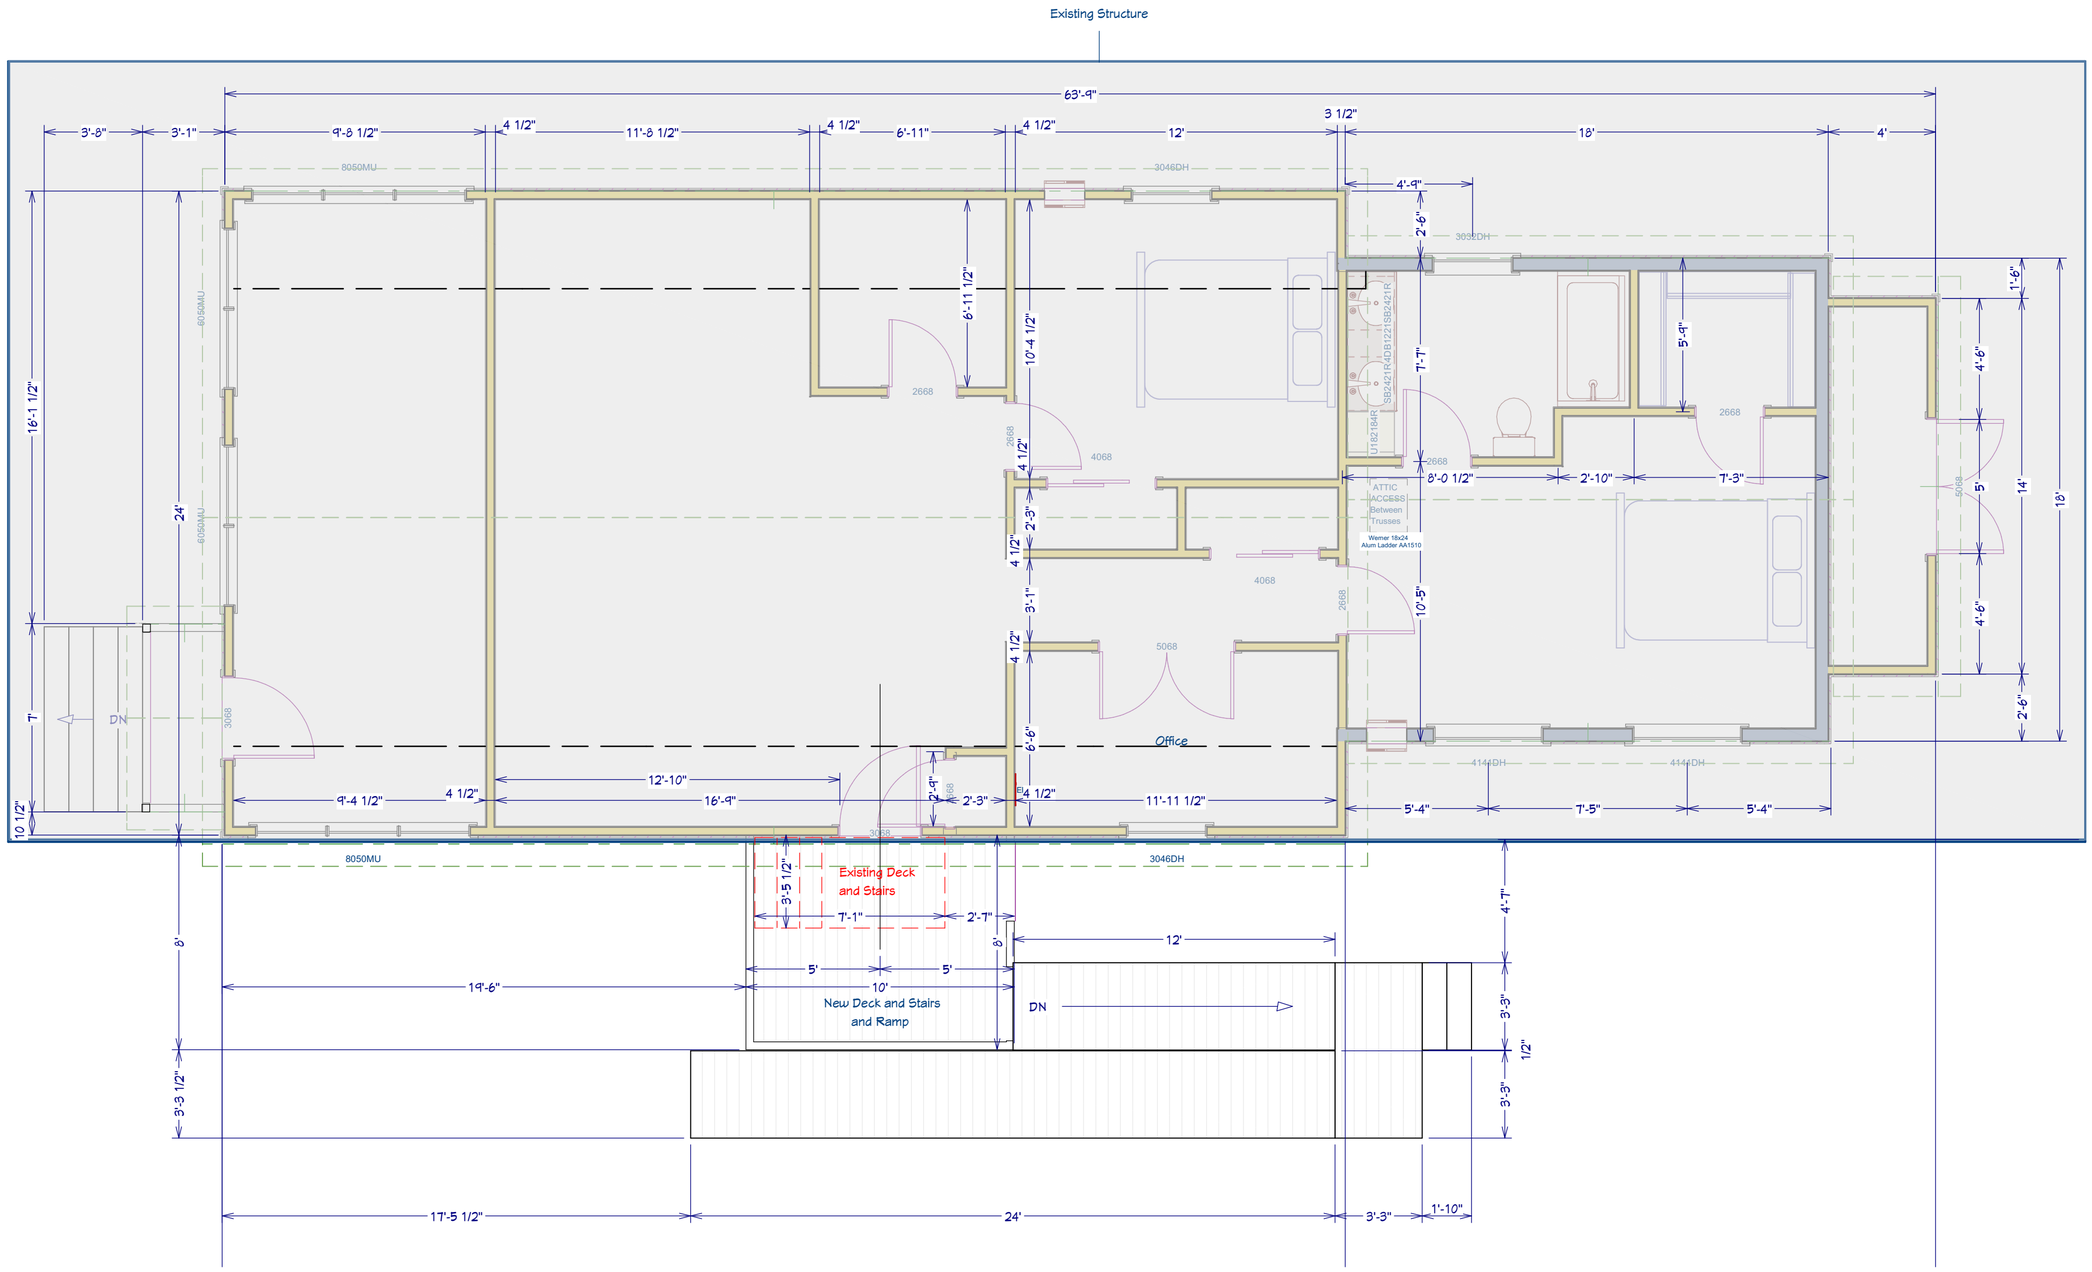

1st Floor

THESE DRAWINGS ARE THE PROPRIETARY WORK PRODUCT AND PROPERTY OF COASTAL GENERAL CONSTRUCTION, INC. DEVELOPED FOR THE EXCLUSIVE USE OF COASTAL GENERAL CONSTRUCTION, INC AND ITS AUTHORIZED AGENTS. USE OF THESE DRAWINGS AND CONCEPTS CONTAINED THEREIN WITHOUT THE WRITTEN PERMISSION OF COASTAL GENERAL CONSTRUCTION, INC. IS PROHIBITED AND MAY SUBJECT YOU TO A CLAIM FOR DAMAGES.

TO THE BEST OF MY KNOWLEDGE THESE PLANS ARE DRAWN TO COMPLY WITH THE OWNER'S SPECIFICATIONS. THE BUILDER SHALL VERIFY ALL DIMENSIONS ON THE ENCLOSED DRAWINGS. EVERY EFFORT HAS BEEN MADE IN THE PREPARATION OF THIS PLAN TO AVOID ERRORS. THE BUILDER AND OWNER SHOULD CHECK ALL DIMENSIONS AND OTHER DETAILS PRIOR TO CONSTRUCTION.

PROJECT NAME:
240 Berwick Rd Side Deck

DRAWN BY:

COASTAL
General Construction, Inc.
716 Main St.
Ogunquit ME 03907
207-646-9240

DATE:
1/10/2020

SCALE:
1/4"=1'-0"

1st Floor Plan

A-2