RECEIVED
FEB 18 2020
By

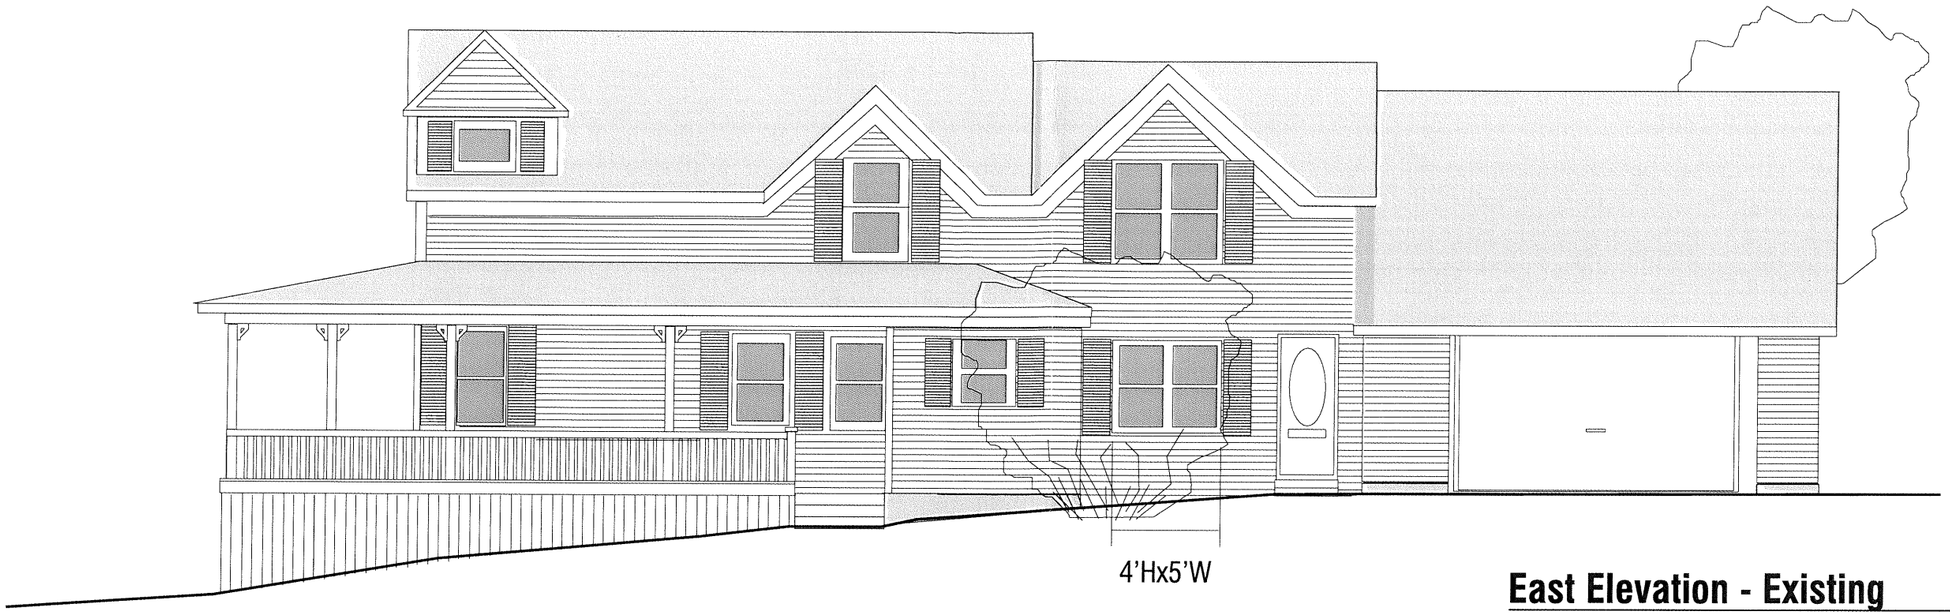

East Elevation - Existing

Scale: 1/4" = 1'-0"

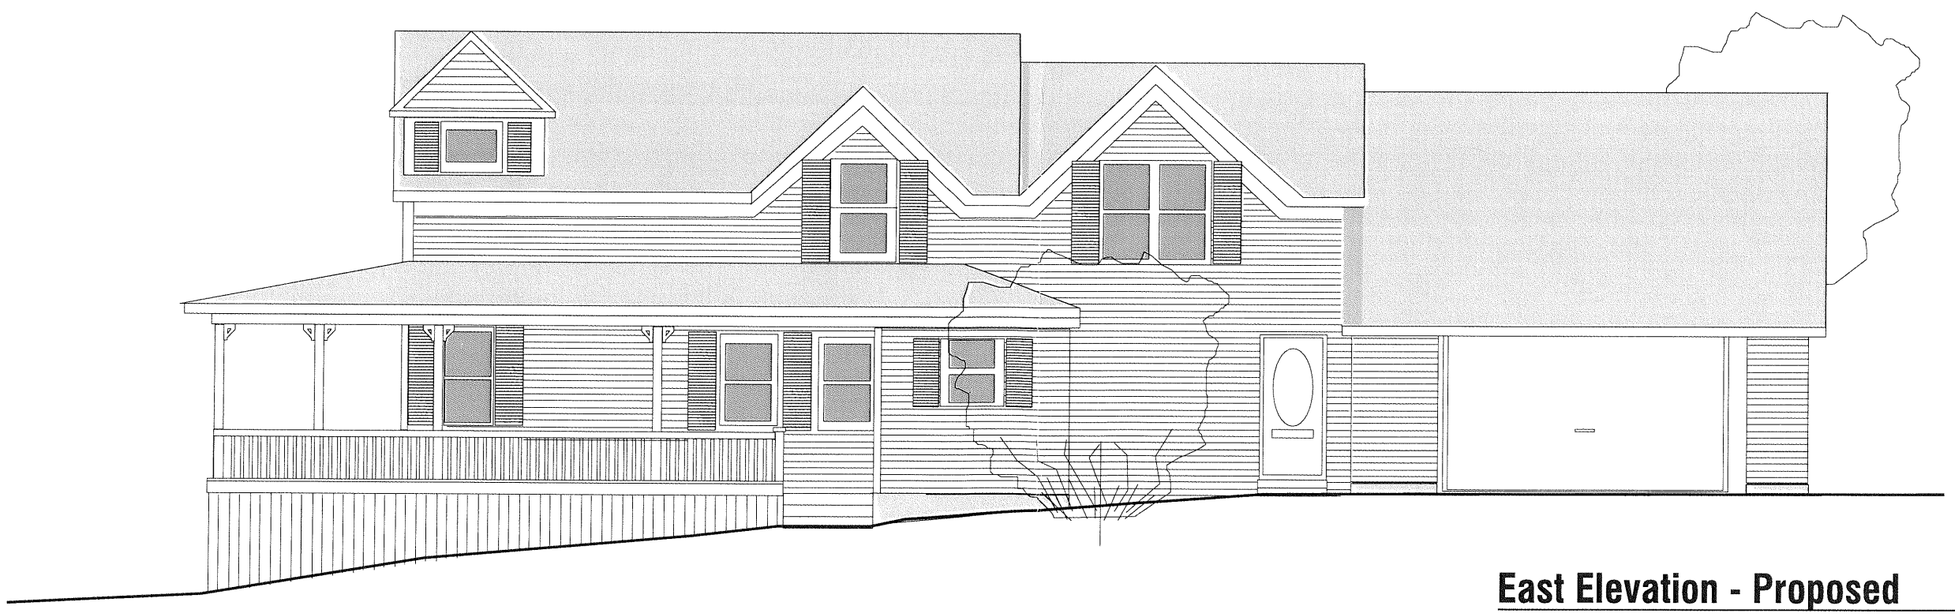

East Elevation - Proposed

Scale: 1/4" = 1'-0"