MARLEY SUBDIVISION AMENDMENT

SHEET INDEX

1. COVER PAGE AND OVERLAY PLAN
2. SUBDIVISION PLAN
3. EROSION & SEDIMENTATION CONTROL PLAN

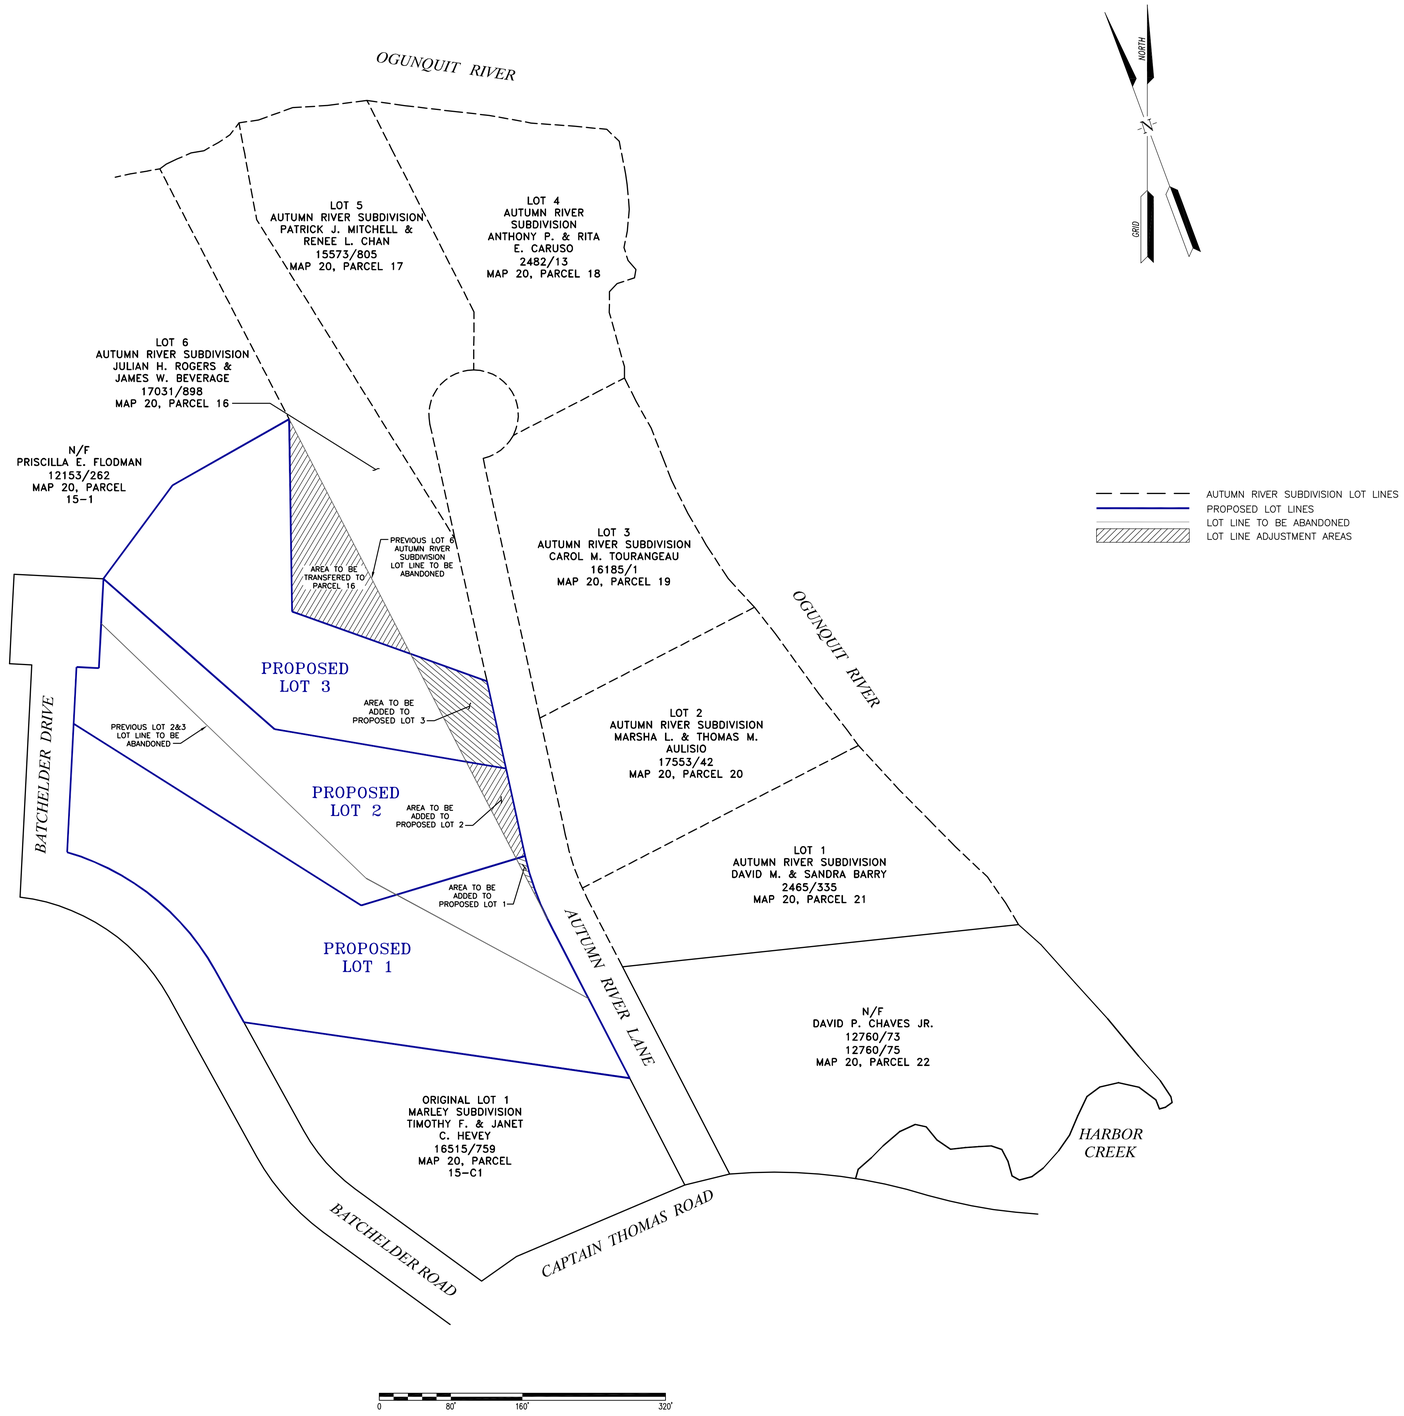

NO.	DATE	BY:	REVISION DESCRIPTION

STATE OF MAINE
ISAIAH E. PLANTE
PROFESSIONAL LAND SURVEYOR

KIMBALL
SURVEY & DESIGN, INC.
30 FROST HILL ROAD
YORK, MAINE 03909
207-351-0226
ISAIAH@KIMBALLLANDSURVEYING.COM
WWW.KIMBALLLANDSURVEYING.COM
PROFESSIONAL LAND SURVEYING

Owner of Record:
York River, LLC
6 Manhattan Drive
Amherst, NH 03031

Cover Page & Overlay Plan
Map 20, Parcels 15-C2 & 15-C3
15 & 25 Autumn River Lane
Ogunquit, Maine

DATE: NOVEMBER 14, 2019

PROJECT NO. 2140

SCALE: 1" = 80'

CAD FILE: 2140.dwg