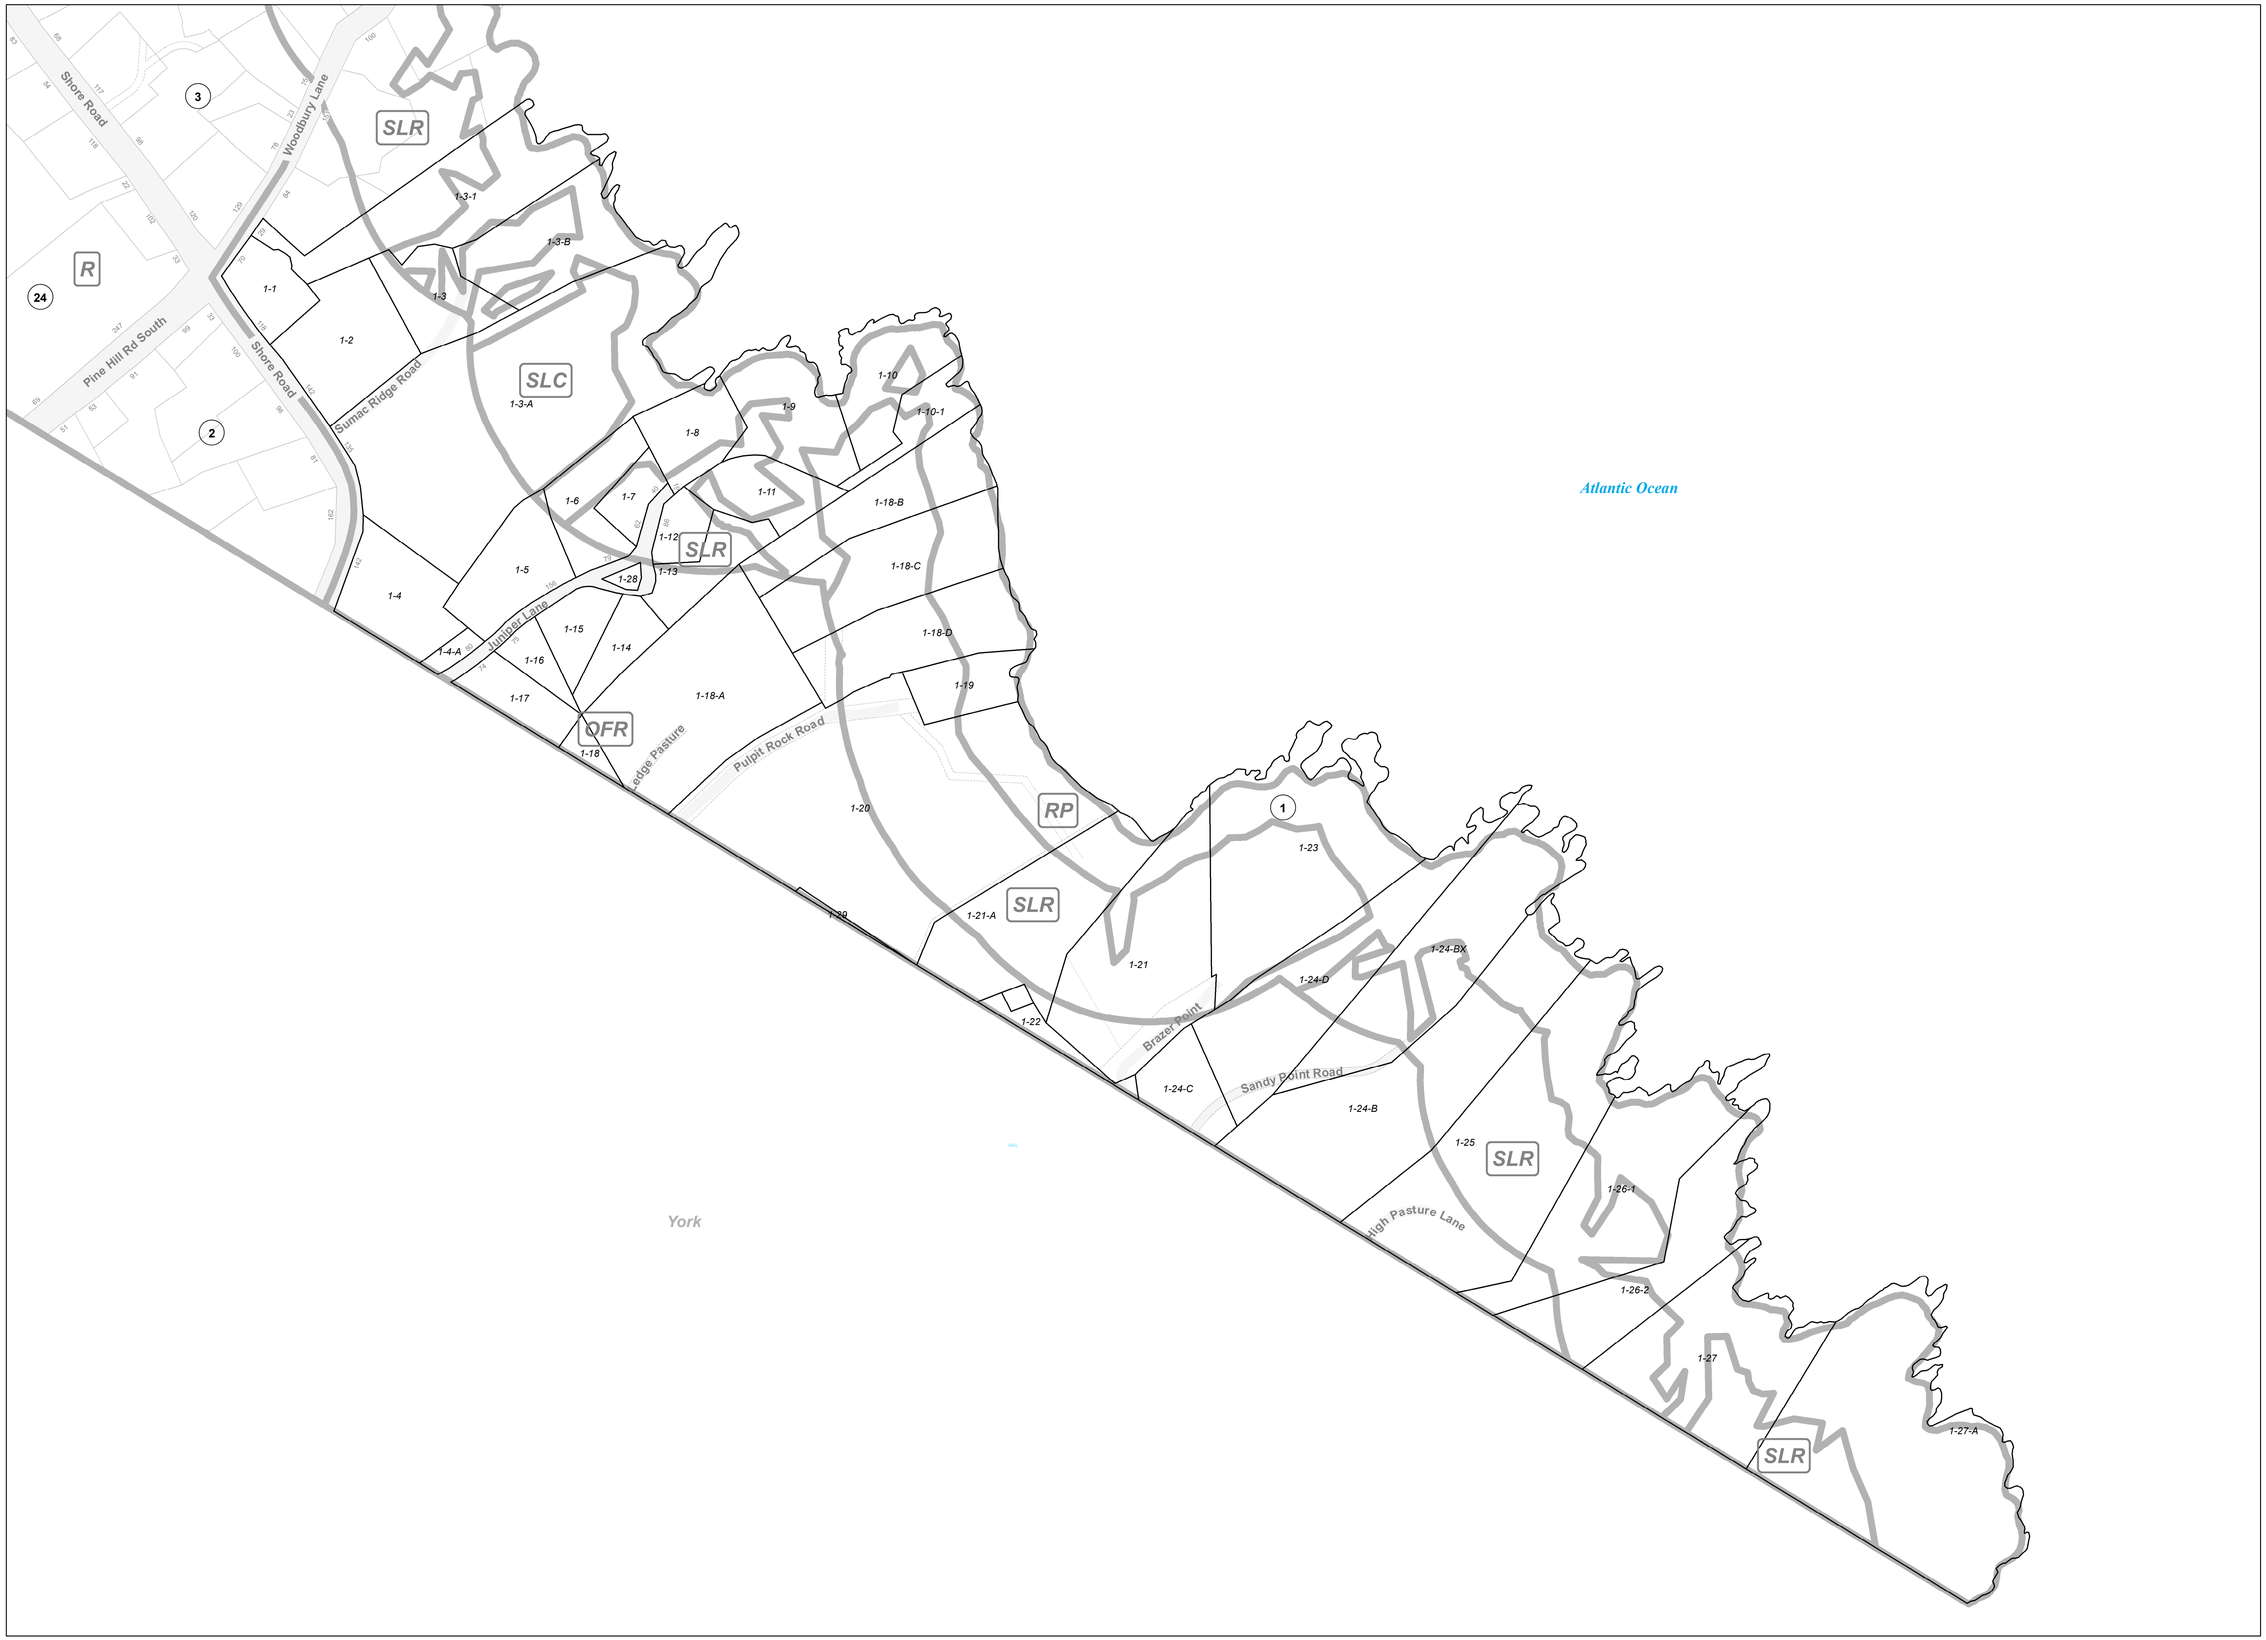

Assessor's Maps

Legend

- Property Boundary
- Zoning
- Cemetery
- Common Area
- Town
- Road
- 17 Map Number

Property Boundary: 8-81-2-10 → Map 8, Block 81, Lot 2, Unit 10

Dimension

REVISED & REPRINTED BY CAI Technologies
Precision Mapping. Geospatial Solutions
11 Pleasant Street, Littleton, NH 03561
800.522.6545 - www.cai-tech.com

Town-Wide Locator Map

Local Locator Map

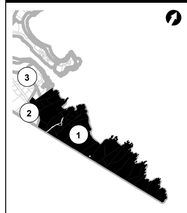

Scale and Orientation

0 50 100

1 inch = 100 feet

Notes

Disclaimer:
The information is provided as a reasonably accurate point of reference, but is not guaranteed and is not to be used for conveyances. The Town of Ogunquit shall not be held liable for the accuracy or misuse of this data. Copyright the Town of Ogunquit. Maps Revised to April 1, 2019.

MAP 1